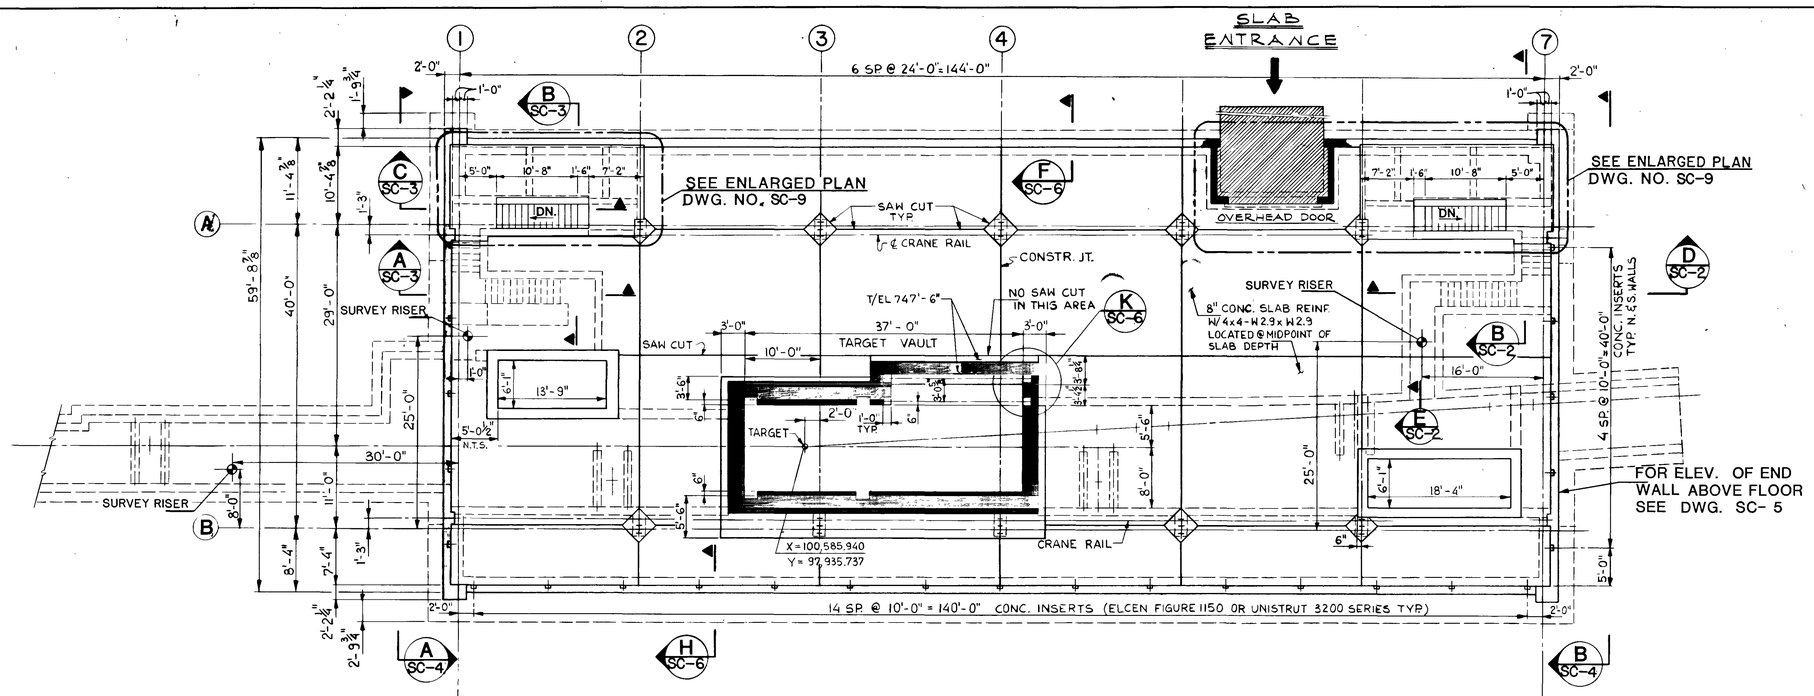

PLAN AT FLOOR EL. 747'-0"

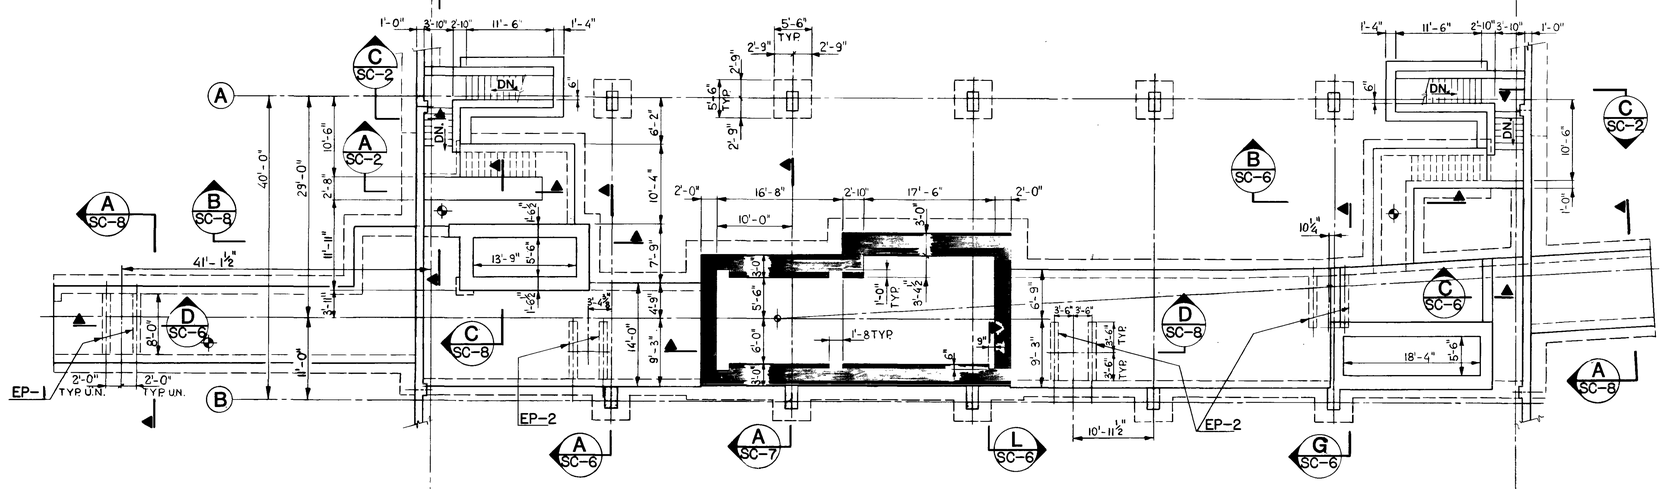

PLAN AT ABT. EL. 736'-6"

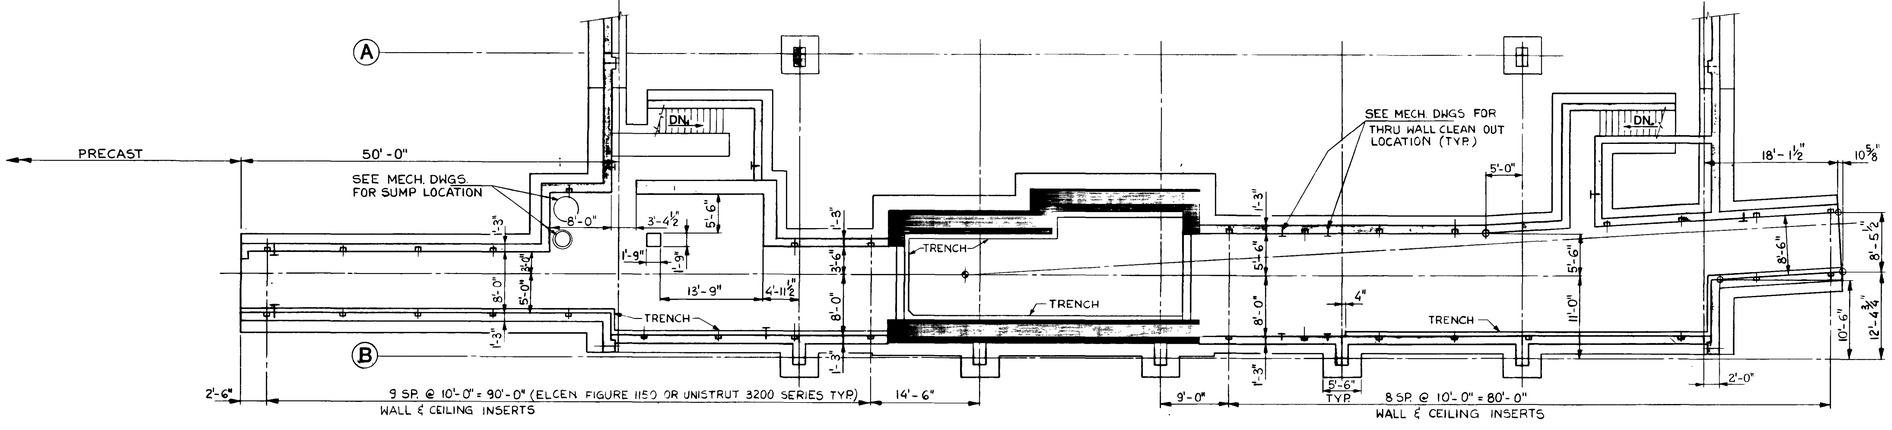

PLAN TOP OF LOWER FOOTING

REV.	DATE	DESCRIPTIONS
		REVISIONS
DESIGNED		
DRAWN	A. FISCHER	8-13-84
CHECKED		
APPROVED		
SUBMITTED		

PROJECT NORTH

1/8" : 1'-0" Scale — 4 0 4 8 12 16 20 Feet

FERMI NATIONAL ACCELERATOR LABORATORY
UNITED STATES DEPARTMENT OF ENERGY

ANTIPROTON TARGET HALL
ENCLOSURE AND FLOOR PLAN

DRAWING NO. 8055-ME-208507 REV.